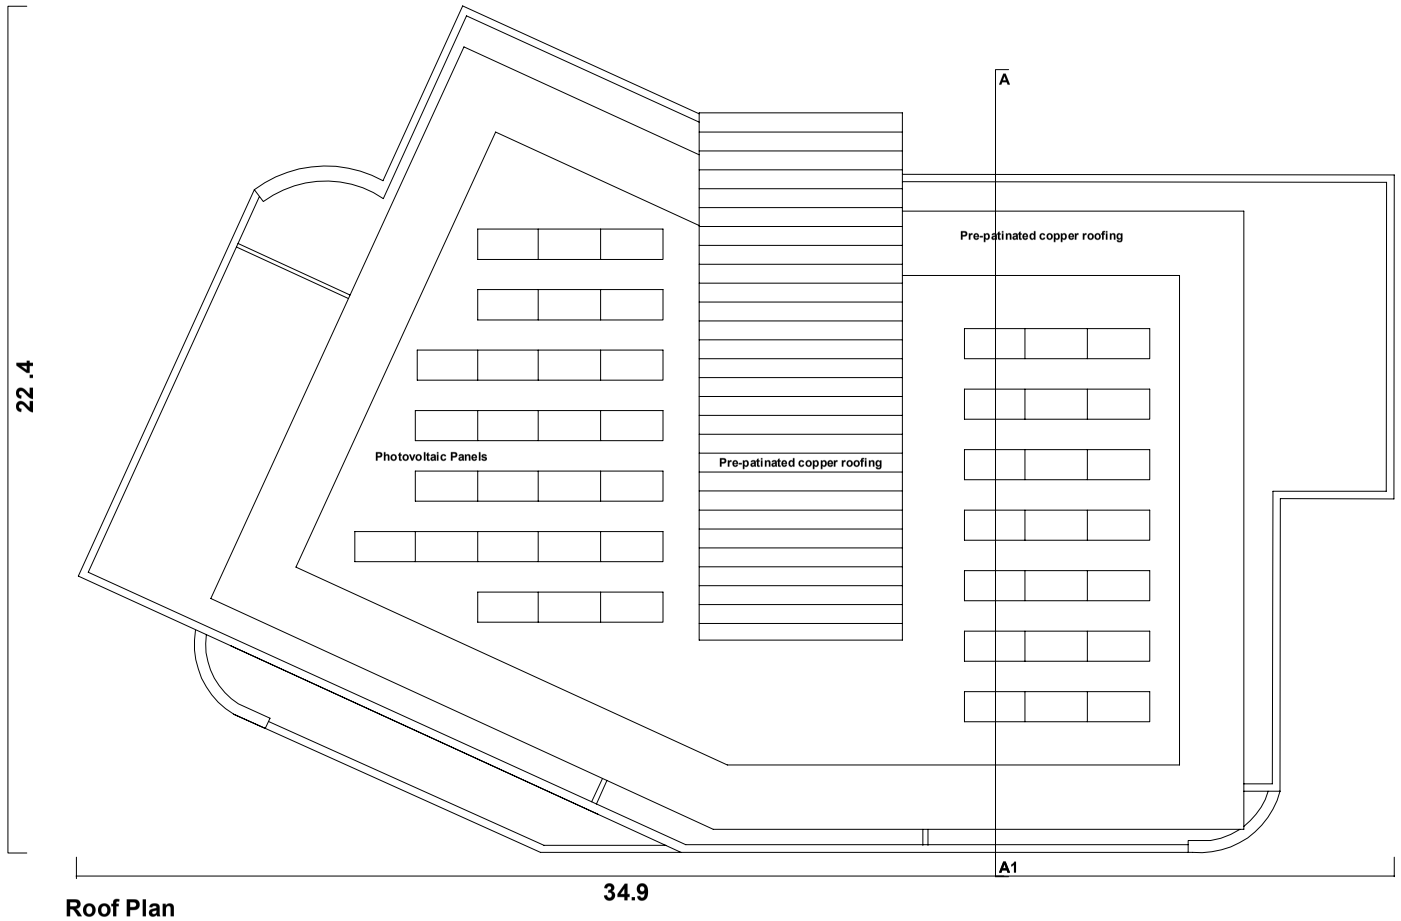

Roof Plan

G Block

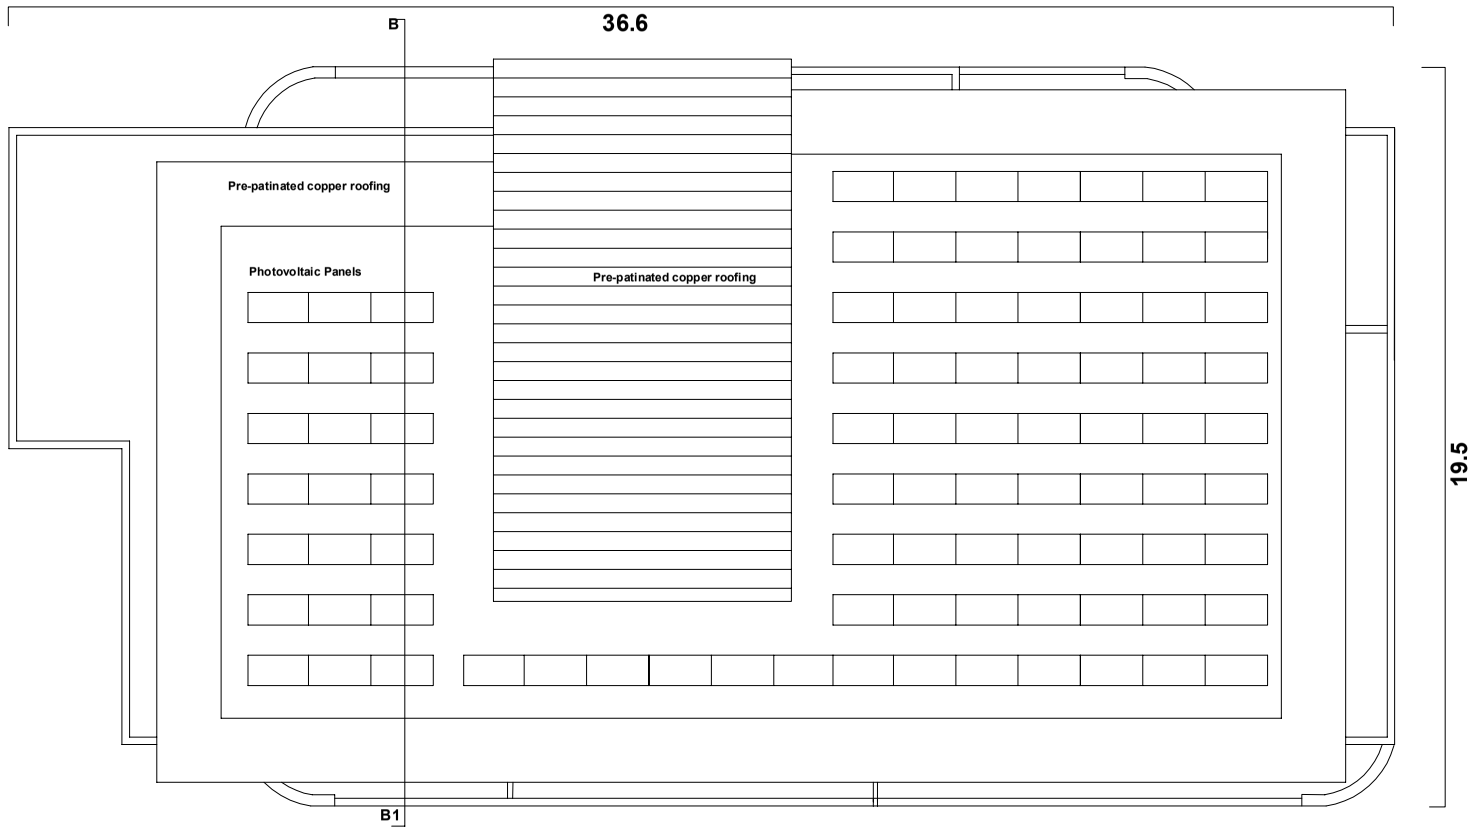

Roof Plan

F Block

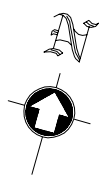

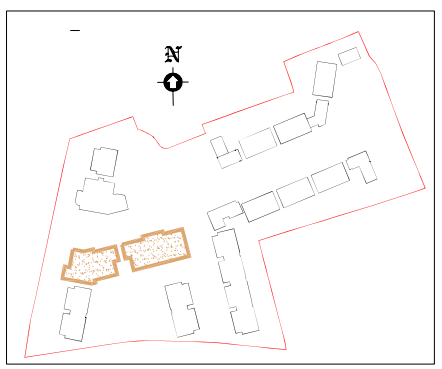

Client MacCabe Durney Barnes	Drw: Block F&G Roof Plans Drw No : 2183-125
Project Stocking Lane SHD	0 5m Scale : 1:200 on A3 print Date : 22.10.20
Site Stocking Lane Dublin 16	**Matt Barnes** Architect Coolamber, Stocking Lane, Dublin 16 014933244